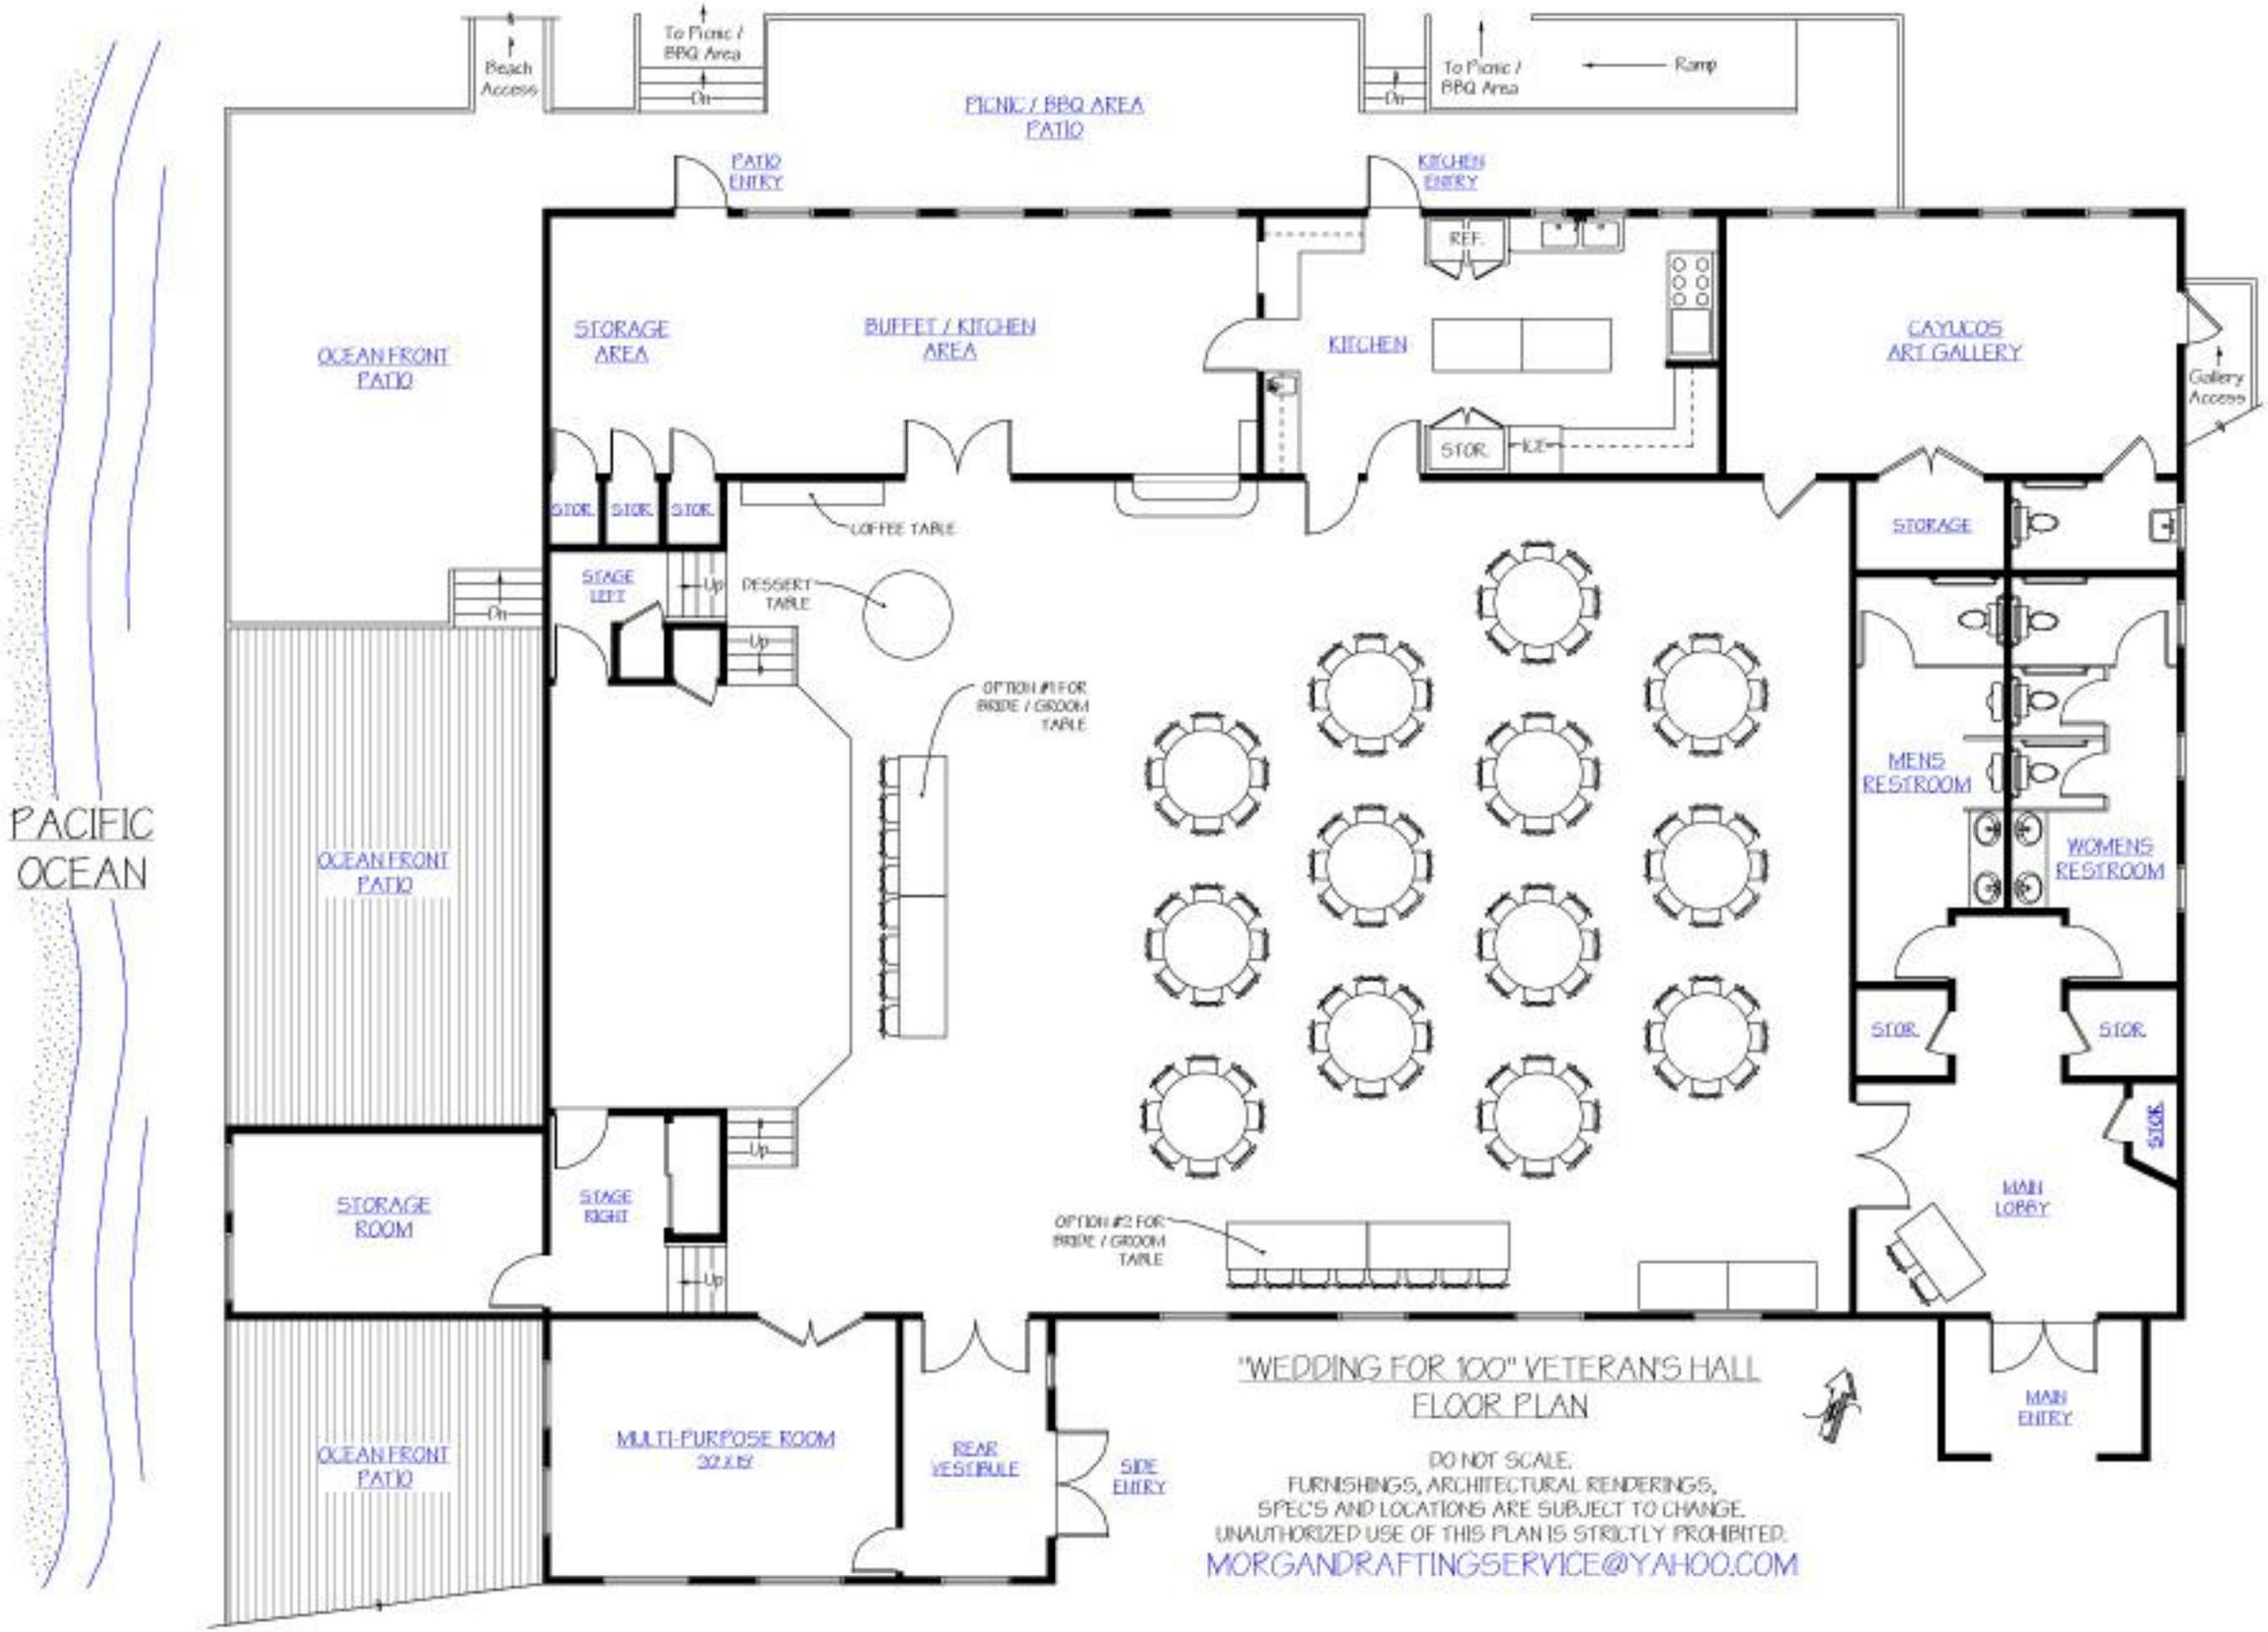
Beach Access
To Picnic / BBQ Area
On
PICNIC / BBQ AREA PATIO
To Picnic / BBQ Area
On
Ramp
PATIO ENTRY
KITCHEN ENTRY
REF.
OCEAN FRONT PATIO
STORAGE AREA
BUFFET / KITCHEN AREA
KITCHEN
CAYUCOS ART GALLERY
Gallery Access
STOR.
ICE
STOR.
STOR.
STOR.
COFFEE TABLE
STAGE LEFT
Up
DESSERT TABLE
Up
On
OPTION #1 FOR BRIDE / GROOM TABLE
STORAGE
MENS RESTROOM
WOMENS RESTROOM
PACIFIC OCEAN
OCEAN FRONT PATIO
STOR.
STOR.
STOR.
STORAGE ROOM
STAGE RIGHT
Up
Up
MAIN LOBBY
OPTION #2 FOR BRIDE / GROOM TABLE
OCEAN FRONT PATIO
MULTI-PURPOSE ROOM
REAR VESTIBULE
SIDE ENTRY
MAIN ENTRY
"WEDDING FOR 100" VETERAN'S HALL
FLOOR PLAN
DO NOT SCALE.
FURNISHINGS, ARCHITECTURAL RENDERINGS,
SPEC'S AND LOCATIONS ARE SUBJECT TO CHANGE.
UNAUTHORIZED USE OF THIS PLAN IS STRICTLY PROHIBITED.
MORGANDRAFTINGSERVICE@YAHOO.COM